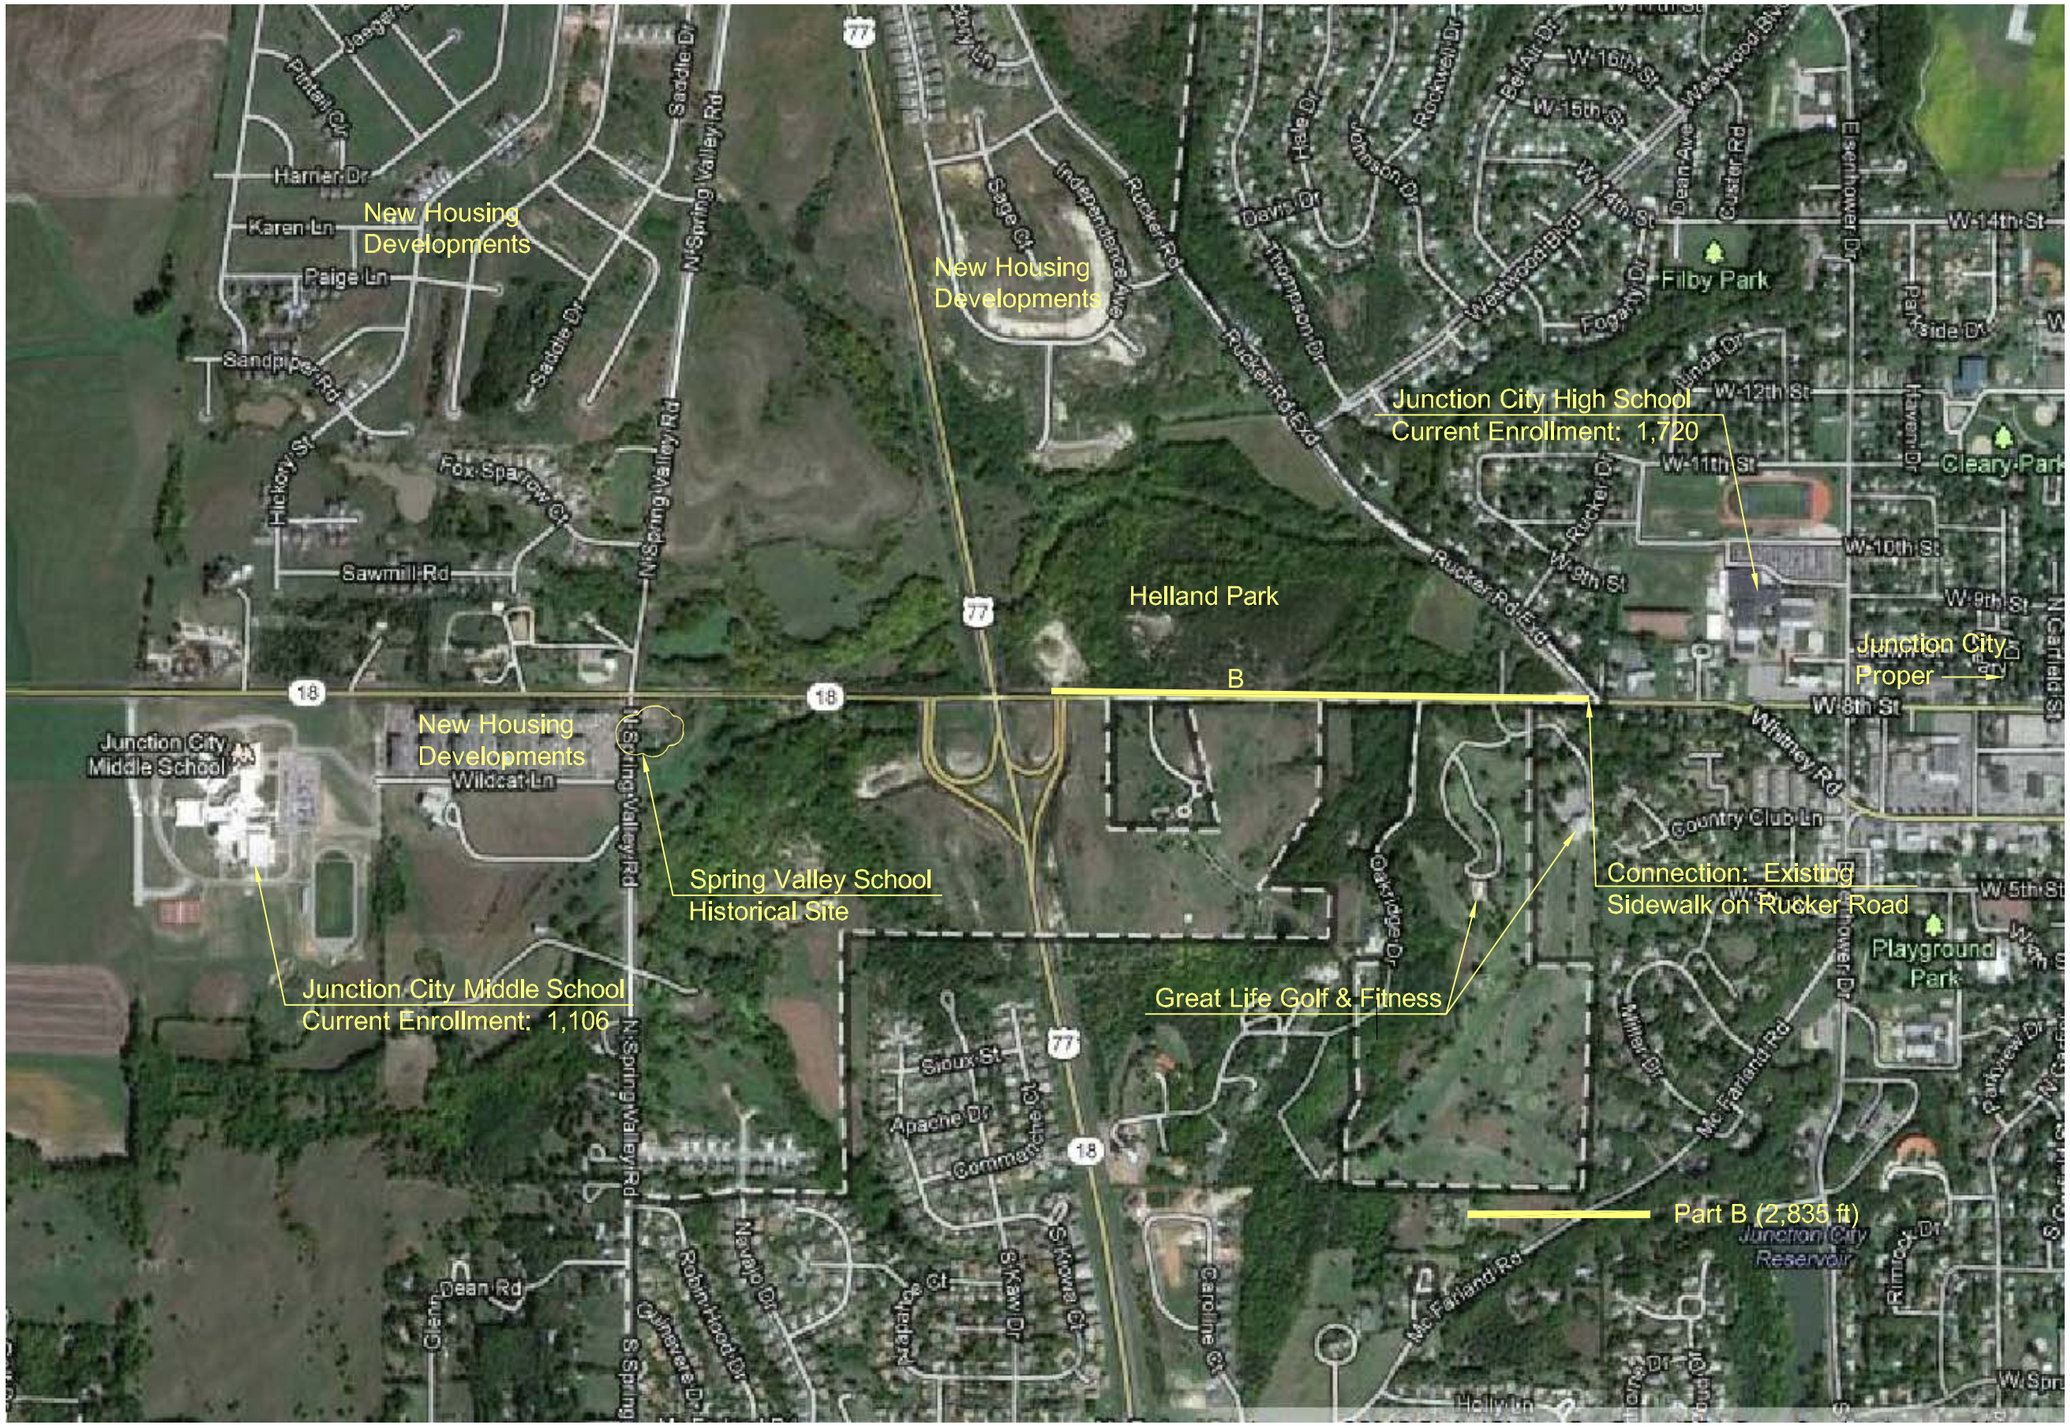

800' 0 800' 1,600'

BG Consultants, Inc.
Engineering ▪ Architecture ▪ Surveying
www.bgconsult.com

JUNCTION CITY, KANSAS

PART B PLAN

Engineer:	MAK
Drafter:	KW
Date:	12-09-13
Project No.	13-1236M